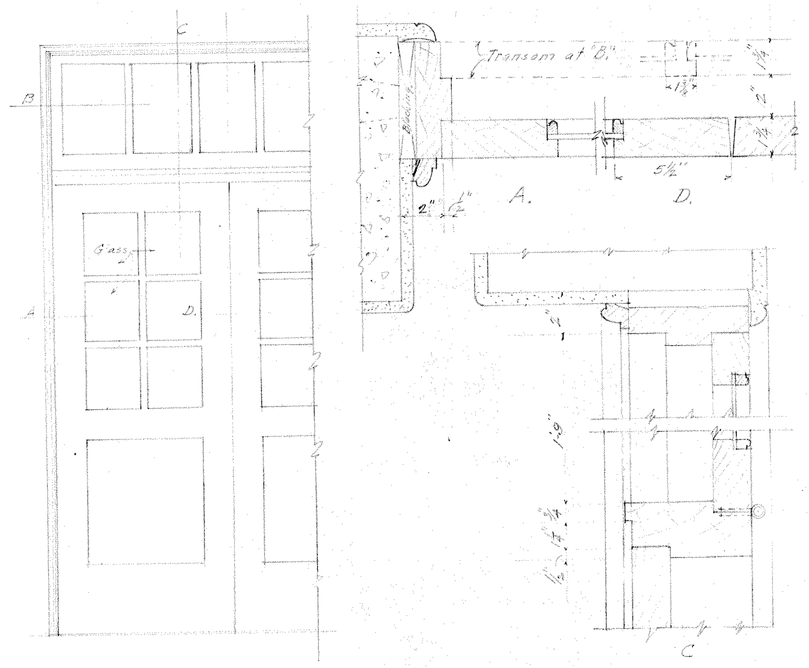

DOOR NO. 1
3/4"=1'-0"

SECTIONS
3"=1'-0"

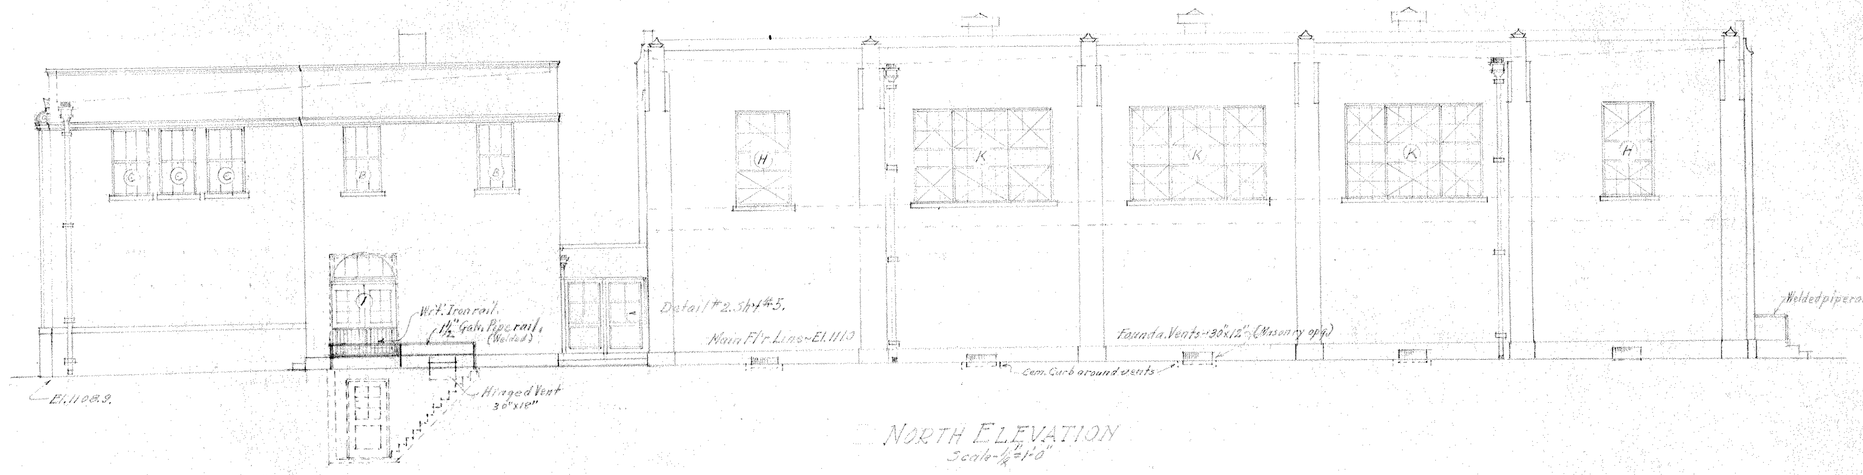

NORTH ELEVATION
Scale-1/4"=1'-0"

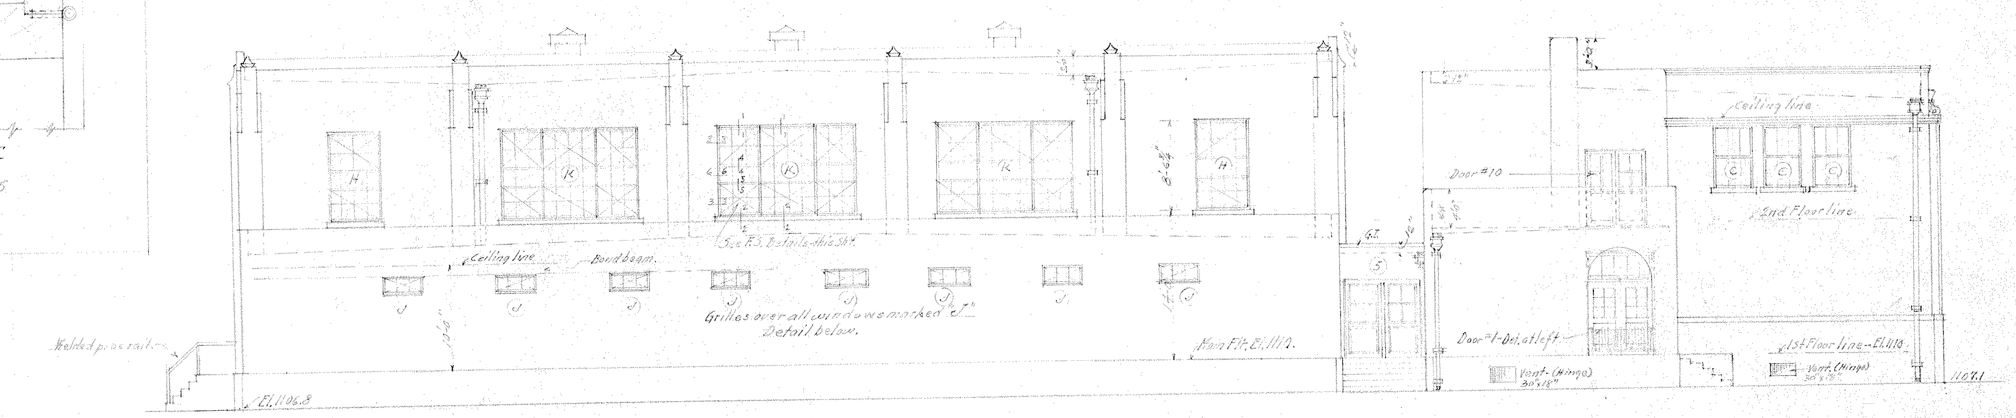

SOUTH ELEVATION
Scale-1/4"=1'-0"

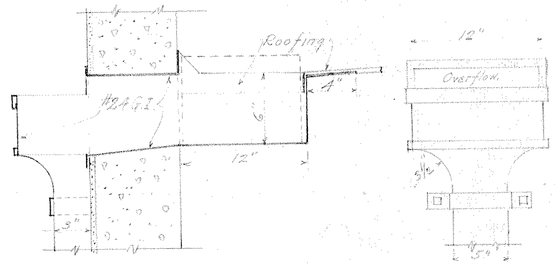

SECTION

ELEVATION

DETAIL OF CONDUCTOR HEADS & OUTLET BOXES
Scale-1½"=1'-0"

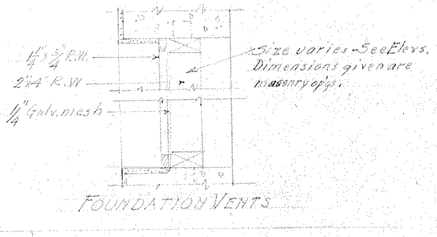

FOUNDATION VENTS

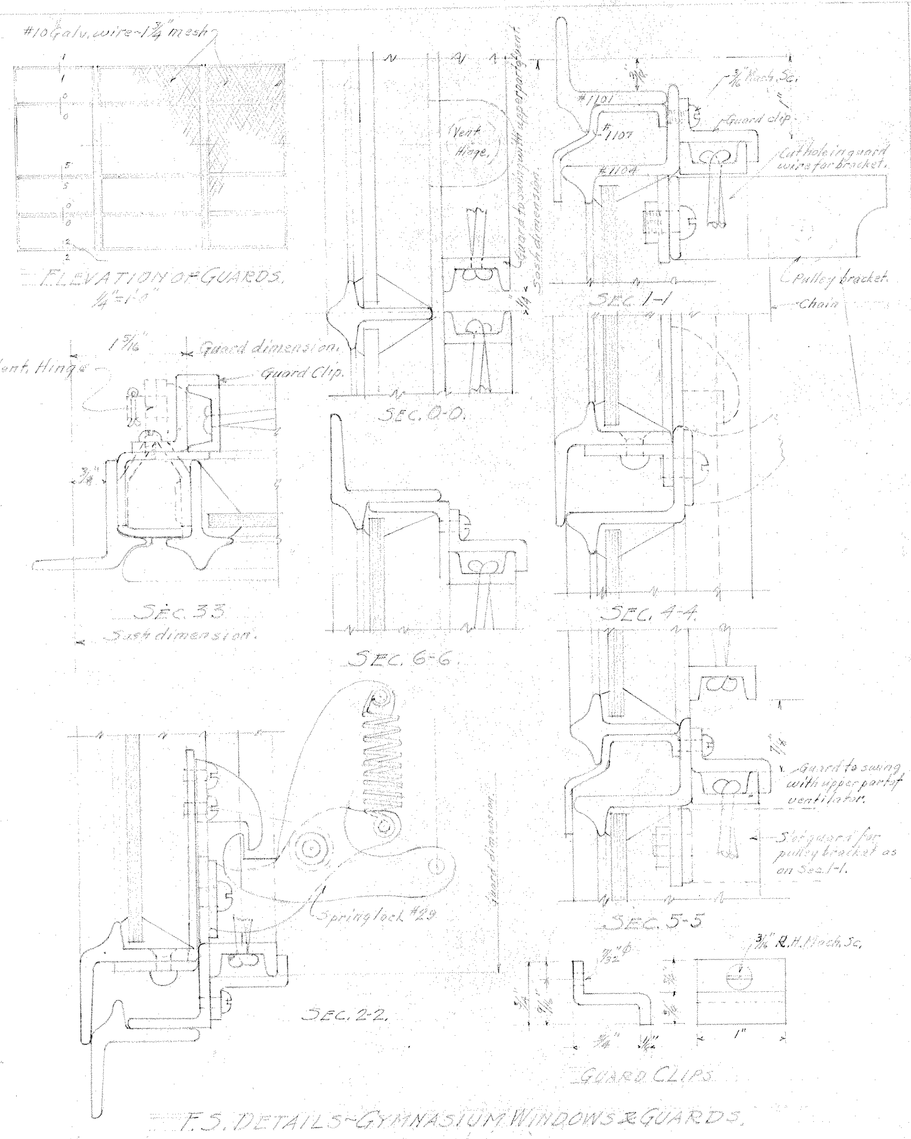

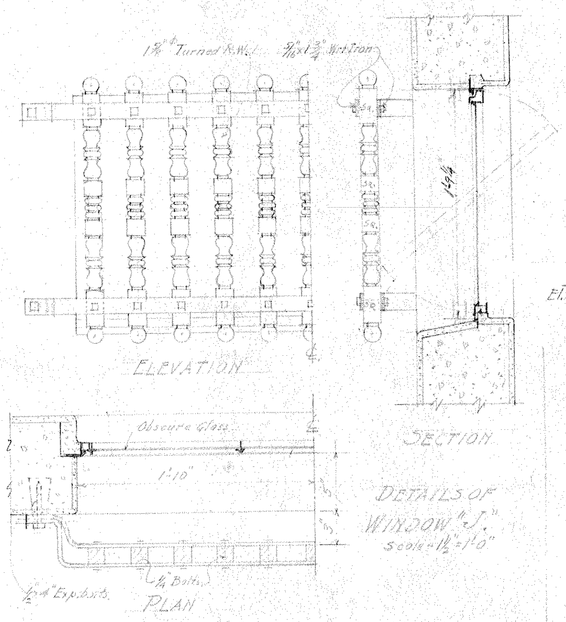

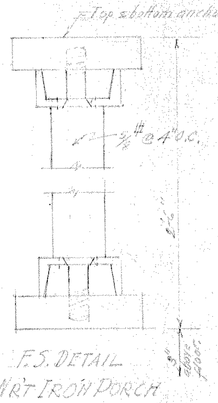

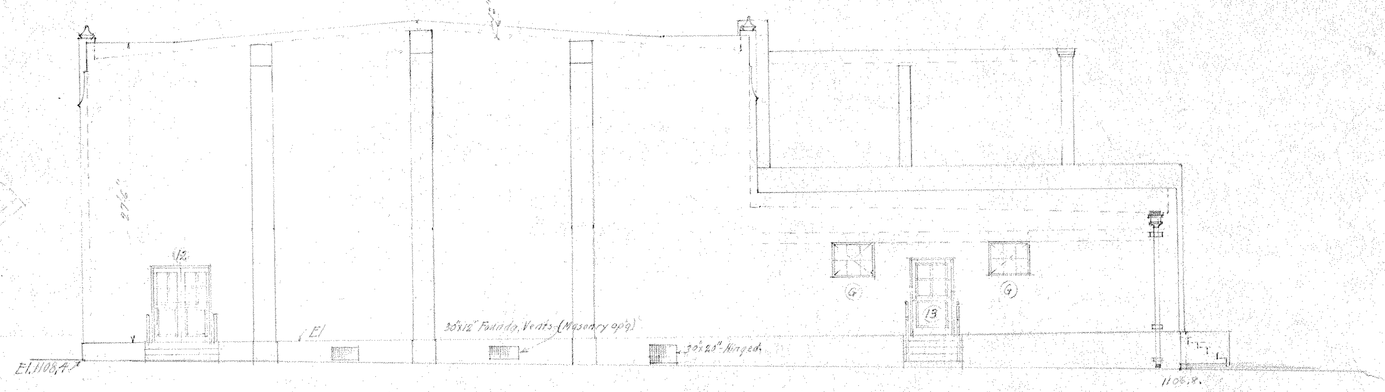

WEST ELEVATION
Scale-1/4"=1'-0"

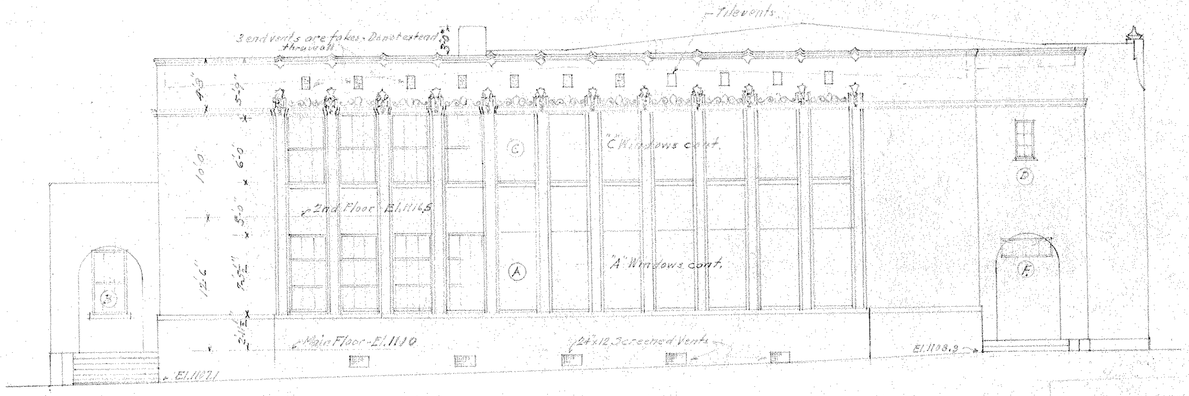

(EAST) FRONT ELEVATION
Scale-1/4"=1'-0"

DEPARTMENT OF EDUCATION
DIVISION OF ARCHITECTURE
Title Sheet. It is hereby declared that time, manner of approach and location requirements and hygiene conditions
Approved [illegible] 8/17/34

STATE OF CALIFORNIA - DEPARTMENT OF PUBLIC WORKS
DIVISION OF ARCHITECTURE
APPROVED AS TO SAFETY
621

9-28-34

Henry L. Pierce
ARCHITECT
Geo. J. Fosdyke
STRUCTURAL ENGR.

ELEVATIONS & DETAILS
GIRLS' GYMNASIUM
CHAFFEY JUNIOR COLLEGE
ONTARIO, CALIFORNIA
HARRY L. PIERCE, ARCHITECT - LIC. 7777
1443 MT. PLEASANT ST. - LOS ANGELES - PHONE AL. 5538
GEORGE J. FOSDYKE - ENGINEER
112 N. MAIN ST. - LOS ANGELES - PHONE VA. 1345

Date July '34
Revised
Dep. Jd. No.
SHEET NO. 8